



Permit #F00052429-C

FilmL.A., Inc.
1201 W. 5th Street, Suite T-800
Los Angeles, CA 90017
t: (213)977-8600 - f: (213)977-8601
www.filmla.com

Summary Information

Permit No: F00052429-C**Type of Permit:** FILMING**Release Date:** 05/17/2012**Production Company** BLIND DECKER PRODUCTIONS INC**Producer** Lou Fusaro**Insured Company Name** BLIND DECKER PRODUCTIONS INC**Director** David Duchovny

Contact Phone No. 1 818-655-4370

1st AD Susan Hellmann

Contact Phone No. 2 818-655-4323

Fax 818-655-8370

Production Manager John Radulovic

Address 8621 Hayden Place

FilmL.A. Coordinator Adrian Fayad

Culver City, California 90232

Production Title CALIFORNICATION EP 601**Location Manager** Michael Paolillo**Type of Production** TV Drama

Primary Phone Mobile - 310-493-1671

Secondary Phone

Location Assistant CHRISTOPHER LEE

Primary Phone Mobile - 310-344-3040

Secondary Phone

Fees

Posting 300 \$69.00

Total Permit Fee \$984.00

Notification Charge \$155.00

Number of Locations 1

LA CITY LANE AND STREET CLOSURE FEE \$312.00

LA CITY DOT SIGN REMOVALS AND ENGINEERS \$348.00

FILMLA FILM PERMIT RIDER FEE \$100.00



FilmL.A., Inc.
1201 W. 5th Street, Suite T-800
Los Angeles, CA 90017
t: (213)977-8600 - f: (213)977-8601
www.filmla.com

Summary Information**Location****Location 1 of 1****Page 1 of 2**

Permit Number	F00052429-C	Location Manager	Michael Paolillo
Production Company	BLIND DECKER PRODUCTIONS INC	Primary Phone	Mobile - 310-493-1671
Insured Company	BLIND DECKER PRODUCTIONS INC	Secondary Phone	
Production Title	CALIFORNICATION EP 601		

Location Address 16 Park Ave, Venice, CA, 90291**Location Type** Private Residence**Prep Dates** 5/18/2012 - 5/18/2012 06:00 - 12:00 1 day**Film Dates** 5/18/2012 - 5/18/2012 12:00 - 01:00 1 day**Open or Closed to the Public** Closed

Generic Conditions All travel lanes and bike lanes shall be closed per the WATCH manual.
Community Survey Obtained
Must Maintain 5' Clearance on Sidewalks/Walkways
Must maintain local/emergency access
No cast or crew parking on area streets
Number of uniformed officers listed on the permit is a minimum requirement. Permittee remains responsible for deploying a sufficient number of uniformed officers to provide traffic and crowd control to ensure the safety of the film crew and the public.
Traffic control must be done in accordance w/MUTCD
Uniformed officers shall have a copy of the film permit in their possession and are required to confirm that all traffic control signage devices are in place.

Please see attached documents F_SPEEDWAY_THORNTON_PARK_NS_BROOKS_OCEAN FRONT.pdf
North Venice Parking lot map.pdf
Venice Area January 2010.pdf

Equipment on Location	Type	Quantity	Personnel on Location	Type	Quantity
	5 or 10 ton trucks	1		Cast	5
	Condors	1		Crew	65
	Cube Trucks	2		Off-Duty/Retired LAPD Officer(s)	2
	Generator	1			
	Motor Homes	1			
	Picture vehicles	1			
	Stakebed Trucks	2			
	Vans	2			

Filming Activities Camera on sticks; Drive ups & away; Equipment on sidewalk, in curb lane & across street; Exterior Dialogue; Handheld equipment; Intermittent traffic control - 2 minute standard (except 0700-0900 hrs & 1500-1900 hrs); Remove and replace " Vehicles Prohibited" sign on E/S Speedway at Park Ave; CONDOR PLACEMENT: N/S BROOKS, BETWEEN SPEEDWAY - OFW;

Jurisdiction	Political: Los Angeles City - Council District 11	Police: Los Angeles Police Department	Fire: Los Angeles City
---------------------	--	--	-------------------------------

Thomas Guide Page: 671**Grid:** G5

Approvals LOS ANGELES COUNTY DEPARTMENT OF BEACHES & HARBORS
LOS ANGELES POLICE DEPARTMENT
LOS ANGELES CITY DEPARTMENT OF TRANSPORTATION - SIGN & METER
REMOVAL
FILMLA. CLOSURES

Marisol Camey
Mark Buck
Michael Dinh
Joshua Mingo



FilmL.A., Inc.
1201 W. 5th Street, Suite T-800
Los Angeles, CA 90017
t: (213)977-8600 - f: (213)977-8601
www.filmla.com

Summary Information**Location****Location 1 of 1****Page 2 of 2**

Permit Number	F00052429-C	Location Manager	Michael Paolillo
Production Company	BLIND DECKER PRODUCTIONS INC	Primary Phone	Mobile - 310-493-1671
Insured Company	BLIND DECKER PRODUCTIONS INC	Secondary Phone	
Production Title	CALIFORNICATION EP 601		

LOS ANGELES CITY DEPARTMENT OF PUBLIC WORKS

Janice Takimoto

Parking Base Camp 100 N Venice Blvd,
Location Type : Other Venice, CA, 90291
Location

Crew Parking NORTH VENICE BEACH/LA
Location Type : Other COUNTY LOT
Location 2700 Venice Ave, Los
Angeles, CA 90291

Parking Notes
BASE CAMP 100 SPACES

CREW PARKING 100 SPACES. NORTH VENICE MPI LOT. 0800-0100 HOURS.

601 OFW BASE CAMP

Posting "No Parking" signs N/S BROOKS, PACIFIC - SPEEDWAY**Approximate Footage** 0 - 300**Log Number****Date(s)** 5/18/2012 to 5/18/2012**Time(s)** 07:00 to 22:00**Lane / Full Closure** FULL CLOSURE SPEEDWAY, THORNTON COURT - PARK COURT**Approximate Footage** 0 - 300**Date(s)** 5/18/2012 to 5/18/2012**Time(s)** 19:00 to 01:00**Lane / Full Closure** CURB LANE N/S BROOKS, SPEEDWAY - OCEANFRONT WALK**Approximate Footage** 0 - 300**Date(s)** 5/18/2012 to 5/18/2012**Time(s)** 19:00 to 01:00


FILM LA COORDINATOR: ADRIAN FAYAD
FILM LA PERMIT # F-52429

CLOSURE INFO:

FULL ROAD CLOSURE OF SPEEDWAY
THORNTON CT – PARK CT
5/18, 1900–0100

N/S CURB LANE OF BROOKS
SPEEDWAY – OCEAN FRONT WALK
5/18, 1900–0100

BLIND DECKER
"CALIFORNICATION"
LOCATIONS CONTACT:
NOAH GRANGE 323.260.4777(4PPS)

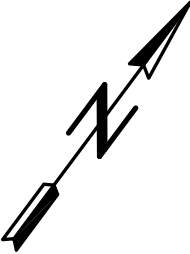


TCP DRAWN BY:
GRACIE CUEVAS
PACIFIC TRAFFIC CONTROL, INC.
323.981.0600 PH.
LIC # 944488

LEGEND:

- ADVANCE WARNING SIGN
- SIGN ON TYPE I BARRICADE
- TRAFFIC CONE 28" (REFLECTIVE)
- FLASHING ARROW SIGN (FAS)
- CLOSURE/WORK AREA


W20-1	W20-2	W20-3	W20-5(RT OR LT)	C30(CA)	R3-1
W1-6(LT)	M4-10(LT)	R11-2	R11-4		

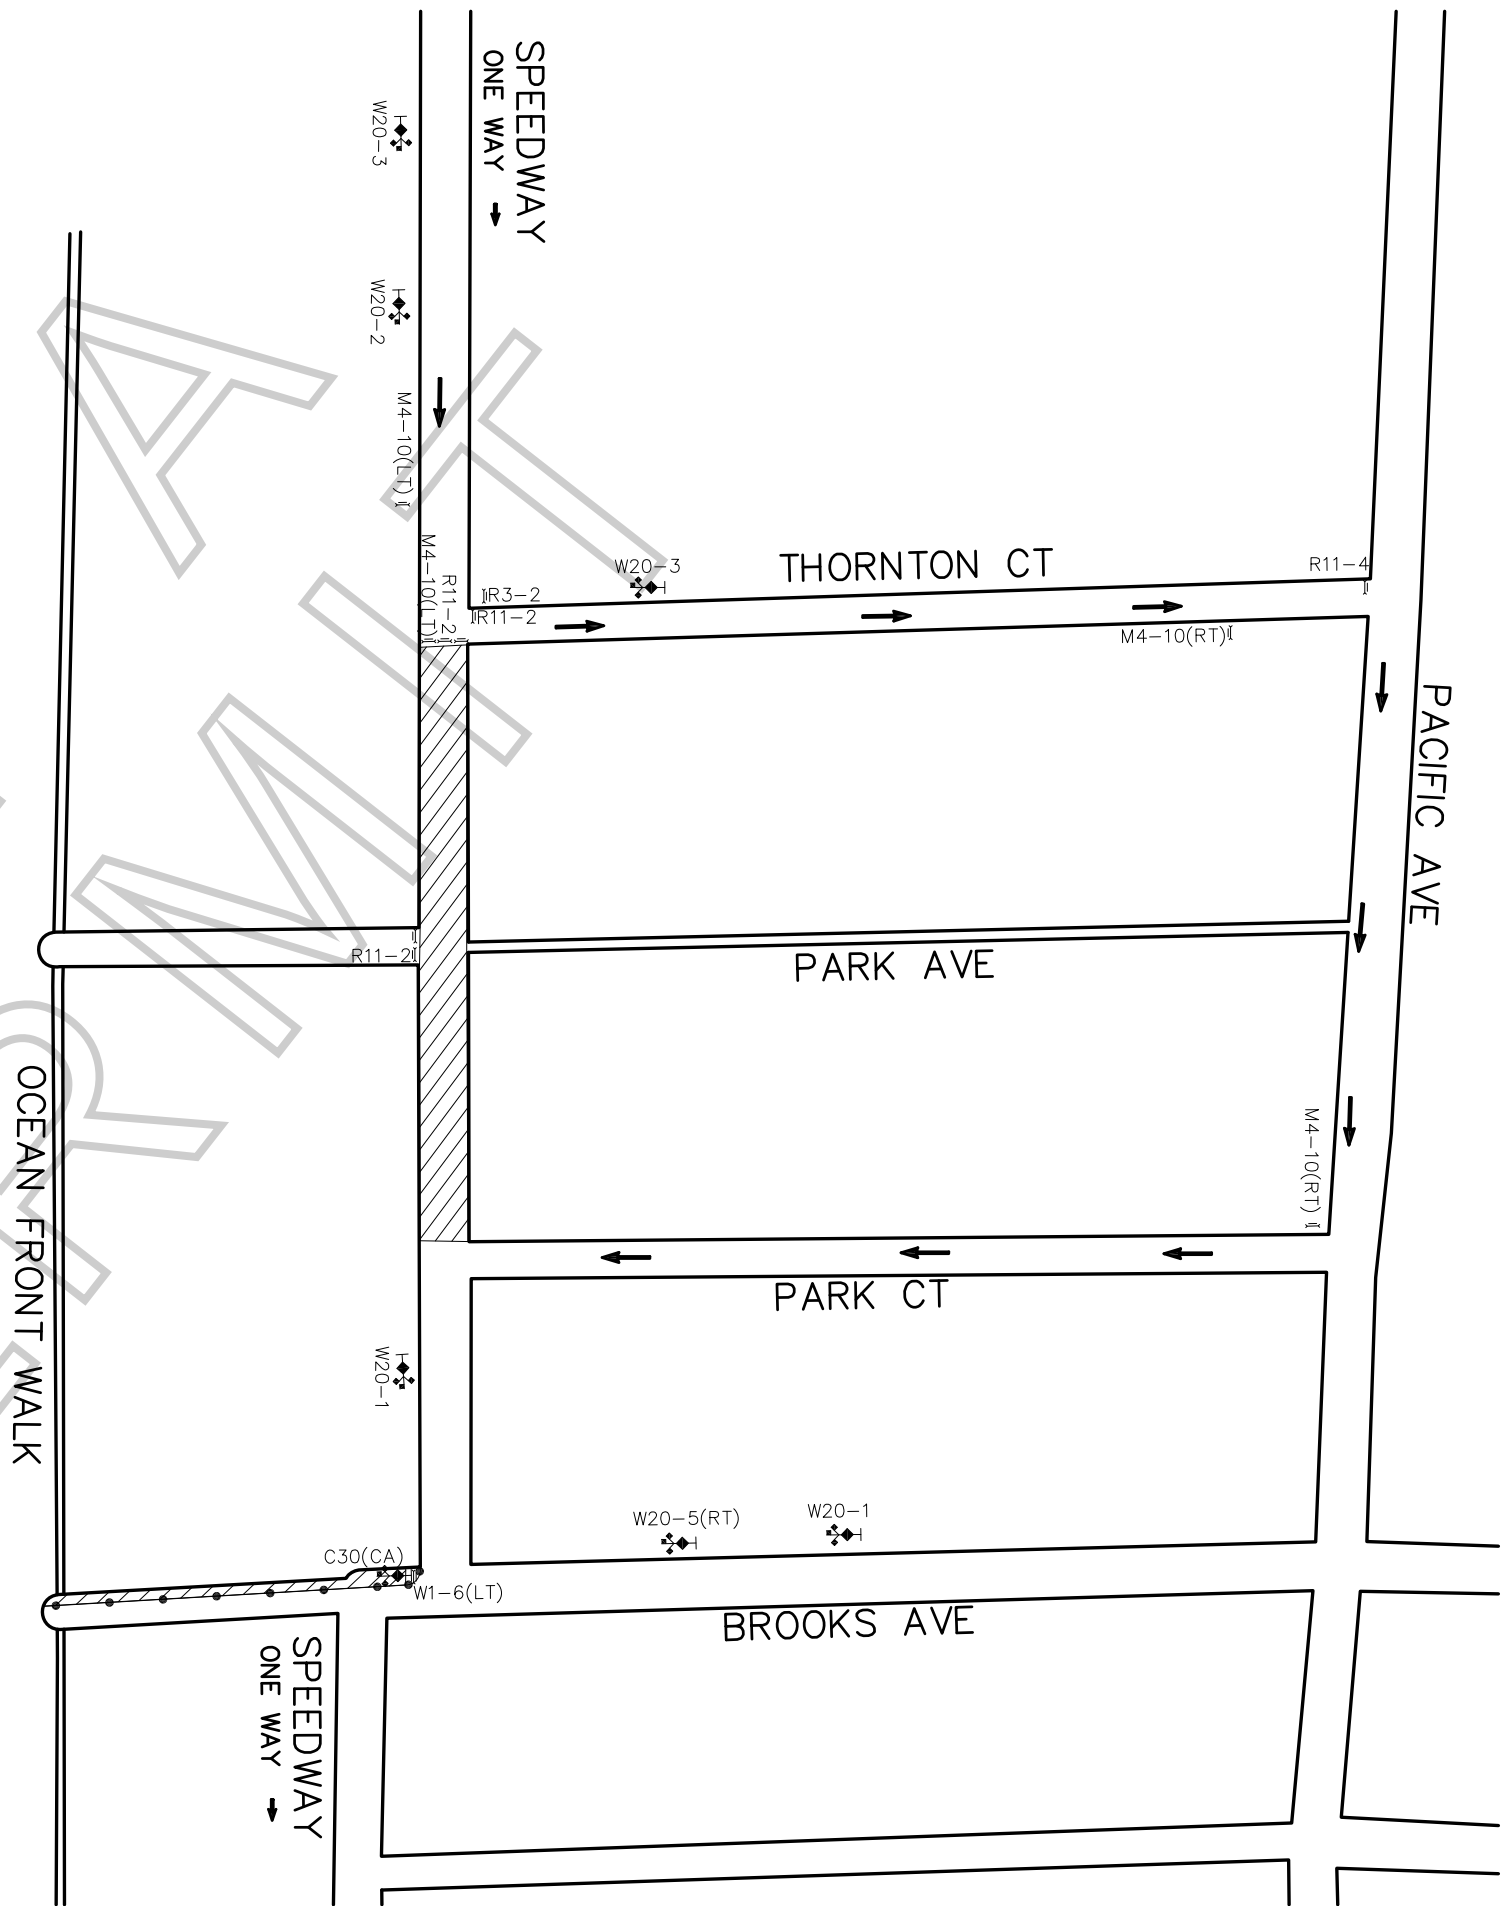

GENERAL NOTES:

1. ALL SIGNING, STRIPING, AND TRAFFIC CONTROL DEVICES SHALL CONFORM TO THE CURRENT STATE OF CALIFORNIA DEPARTMENT OF TRANSPORTATION (CALTRANS) STANDARD PLANS AND STANDARD SPECIFICATIONS, CALIFORNIA M.U.T.C.D., AND ANY ADDENDUMS THERTO, AND AS SHOWN ON THESE PLANS.
2. THERE SHALL BE NO INTERFERENCE WITH TRAFFIC SIGNALS OR CROSSWALKS.
3. CONES SHALL BE 28" MINIMUM HEIGHT AND SHALL HAVE REFLECTORIZED SLEEVES FOR NIGHT WORK.
4. POLICE SHALL DIRECT TRAFFIC AS NECESSARY.

VENICE CITY BEACH VENICE BLVD PARKING LOT

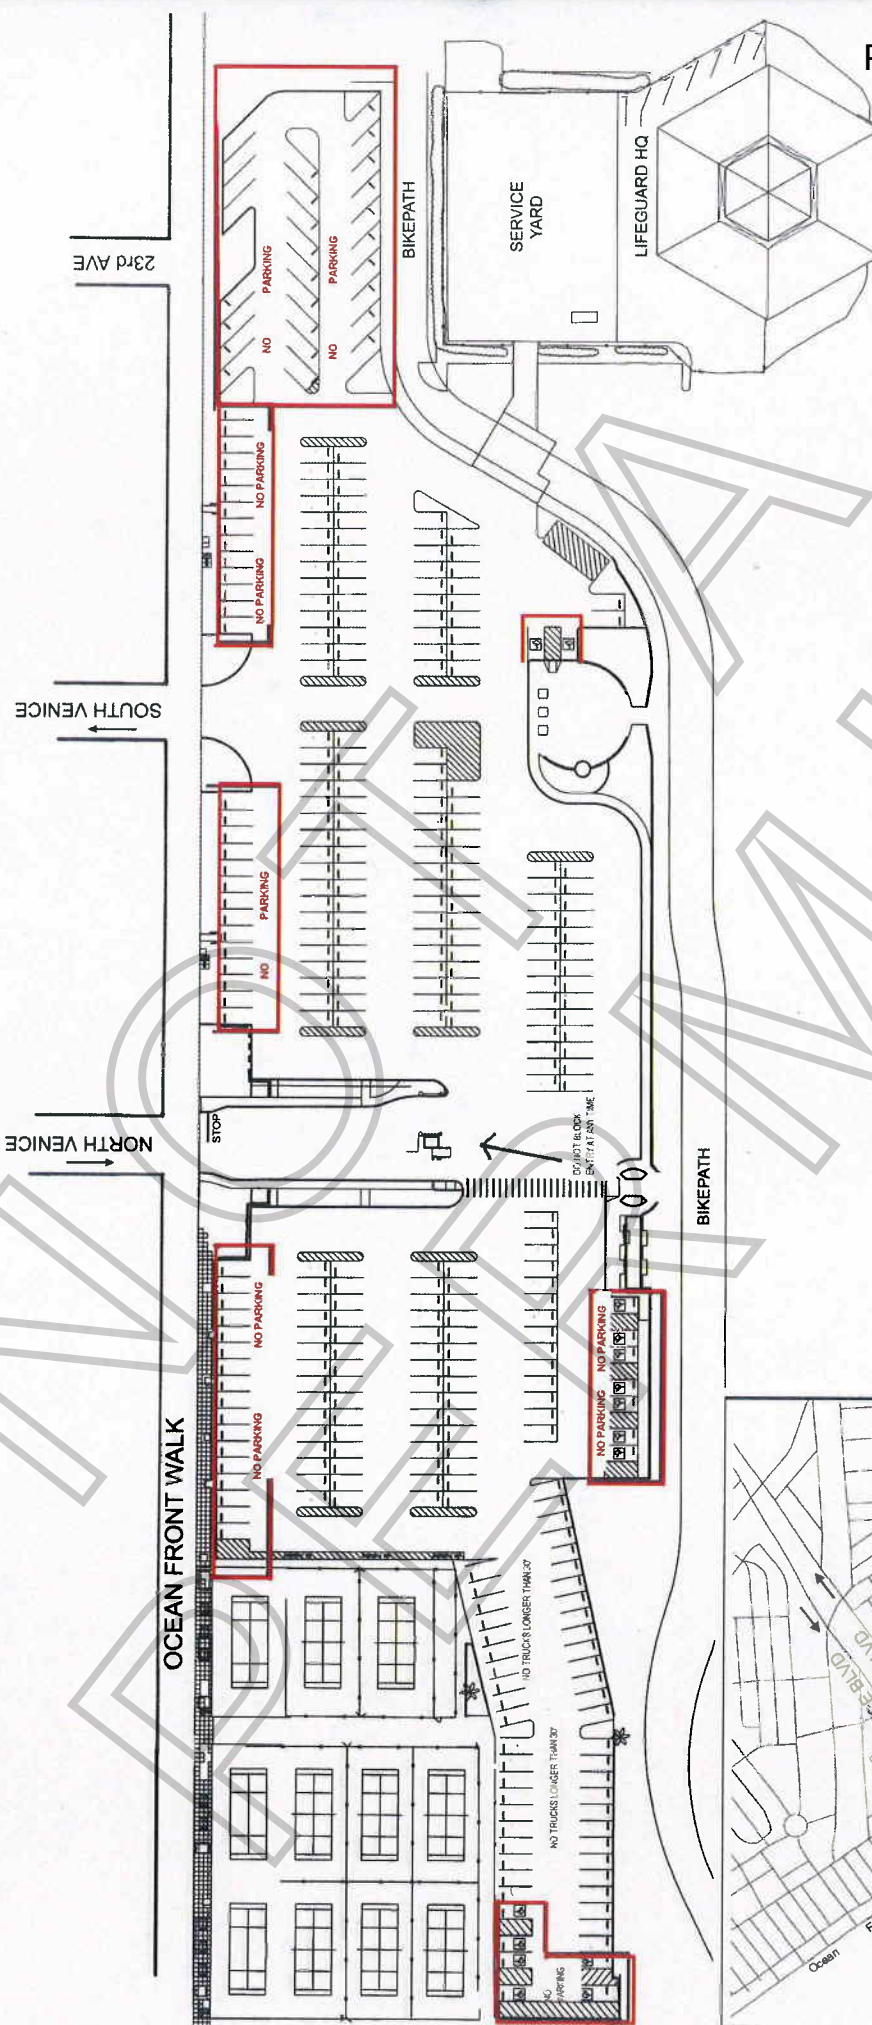


Permit #F0005249-C

Map not to scale.

REGULAR SPACES	37
DISABLED	15
TOTAL	52

L.A. COUNTY DEPARTMENT OF BEACHES AND HARBORS Revised 10 / 2008

This map was produced in whole or in part from THOMAS BROS MAPS(r) digital database files and reproduced with permission granted by THOMAS BROS MAPS(r). All rights reserved.

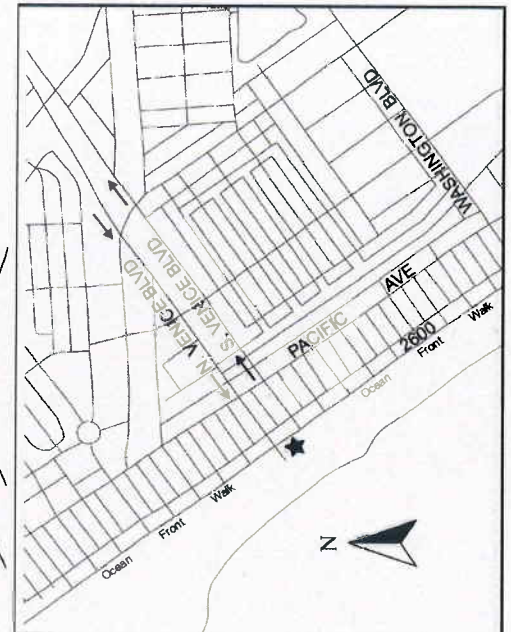

SPECIAL FILMING CONDITIONS VENICE AREA

The Special Filming Conditions described below will be included in the terms and conditions of permits issued for filming in this area and are in addition to the standard terms and conditions applicable to filming permits generally. While these Special Filming Conditions will be included as terms if a permit for filming in this area is issued, they are not intended to, and do not, establish the criteria or standards for determining whether or not a particular permit (or permits) will be issued for this area. The decision whether or not a particular permit (or permits) will be issued is vested in the discretion of the appropriate City or County department or their designees (including FilmL.A., Inc.), to be exercised consistent with public health, safety and general welfare, and applicable land-use ordinances.

For purposes of these guidelines the Venice area is Santa Monica City limits to the north, Lincoln Boulevard to the East, Pacific Ocean to the west and Washington Boulevard to the South (including the Strand which is Pacific Avenue, Washington Boulevard, Via Marina, and the Pacific Ocean)

- **Affected residents and merchants must be notified at least two (2) days in advance of the first day of filming or the first day of any substantial set preparation.** *Permit requests must be submitted at least three (3) days in advance.*
- **Filming on holidays and weekends is generally not permitted,** especially during the summer. Exemptions may be granted on a case-by-case basis. Factors such as size of company, exact location and scope of intended filming, time of year, and anticipated impact on local parking will be considered when reviewing requests for such exemptions.
- **No vehicles shall be driven or parked on Ocean Front Walk between the hours of 10:00 a.m. and 7:00 p.m.** unless approved by The Department of Recreation and Parks.
- **Speedway shall not be used for parking of vehicles or equipment and must remain open to emergency vehicles.**
- **All vehicles and equipment (including private automobiles) associated with the production company shall be legally parked unless specific exemption is granted by the film permit.** No vehicles or equipment shall be permitted to park on Ocean Front Walk or the Venice Recreation Area property unless approved by The Department of Recreation and Parks. The use of private parking lots is strongly encouraged. Publicly owned parking lots in the area are managed by PCI parking and must be added to the filming permit and cleared with the appropriate agency.
- **Use of Los Angeles County beach parking lots have the following restrictions:**
 - **The Washington Boulevard lot is restricted to parking only between 7:00 a.m. and 10 p.m.** No community survey will be allowed for additional hours.
 - **Rose Avenue and Venice Boulevard lots require a community survey from affected residential buildings for any activity (parking or filming) prior to 7:00 a.m or after 10:00 p.m.**
- **Traffic control on all area streets shall be limited to a maximum of two (2) minutes.**
- **It is the responsibility of the production company to deploy sufficient police officers to ensure that traffic flow in the area is not unreasonably hindered.**
- **Additional Special Filming Conditions apply to filming on Washington Boulevard between Pacific Avenue and the Venice Pier, Abbot Kinney Boulevard, and Venice Beach.**